SEC. 24, TWP. 26N, RGE. 6E, W.M.

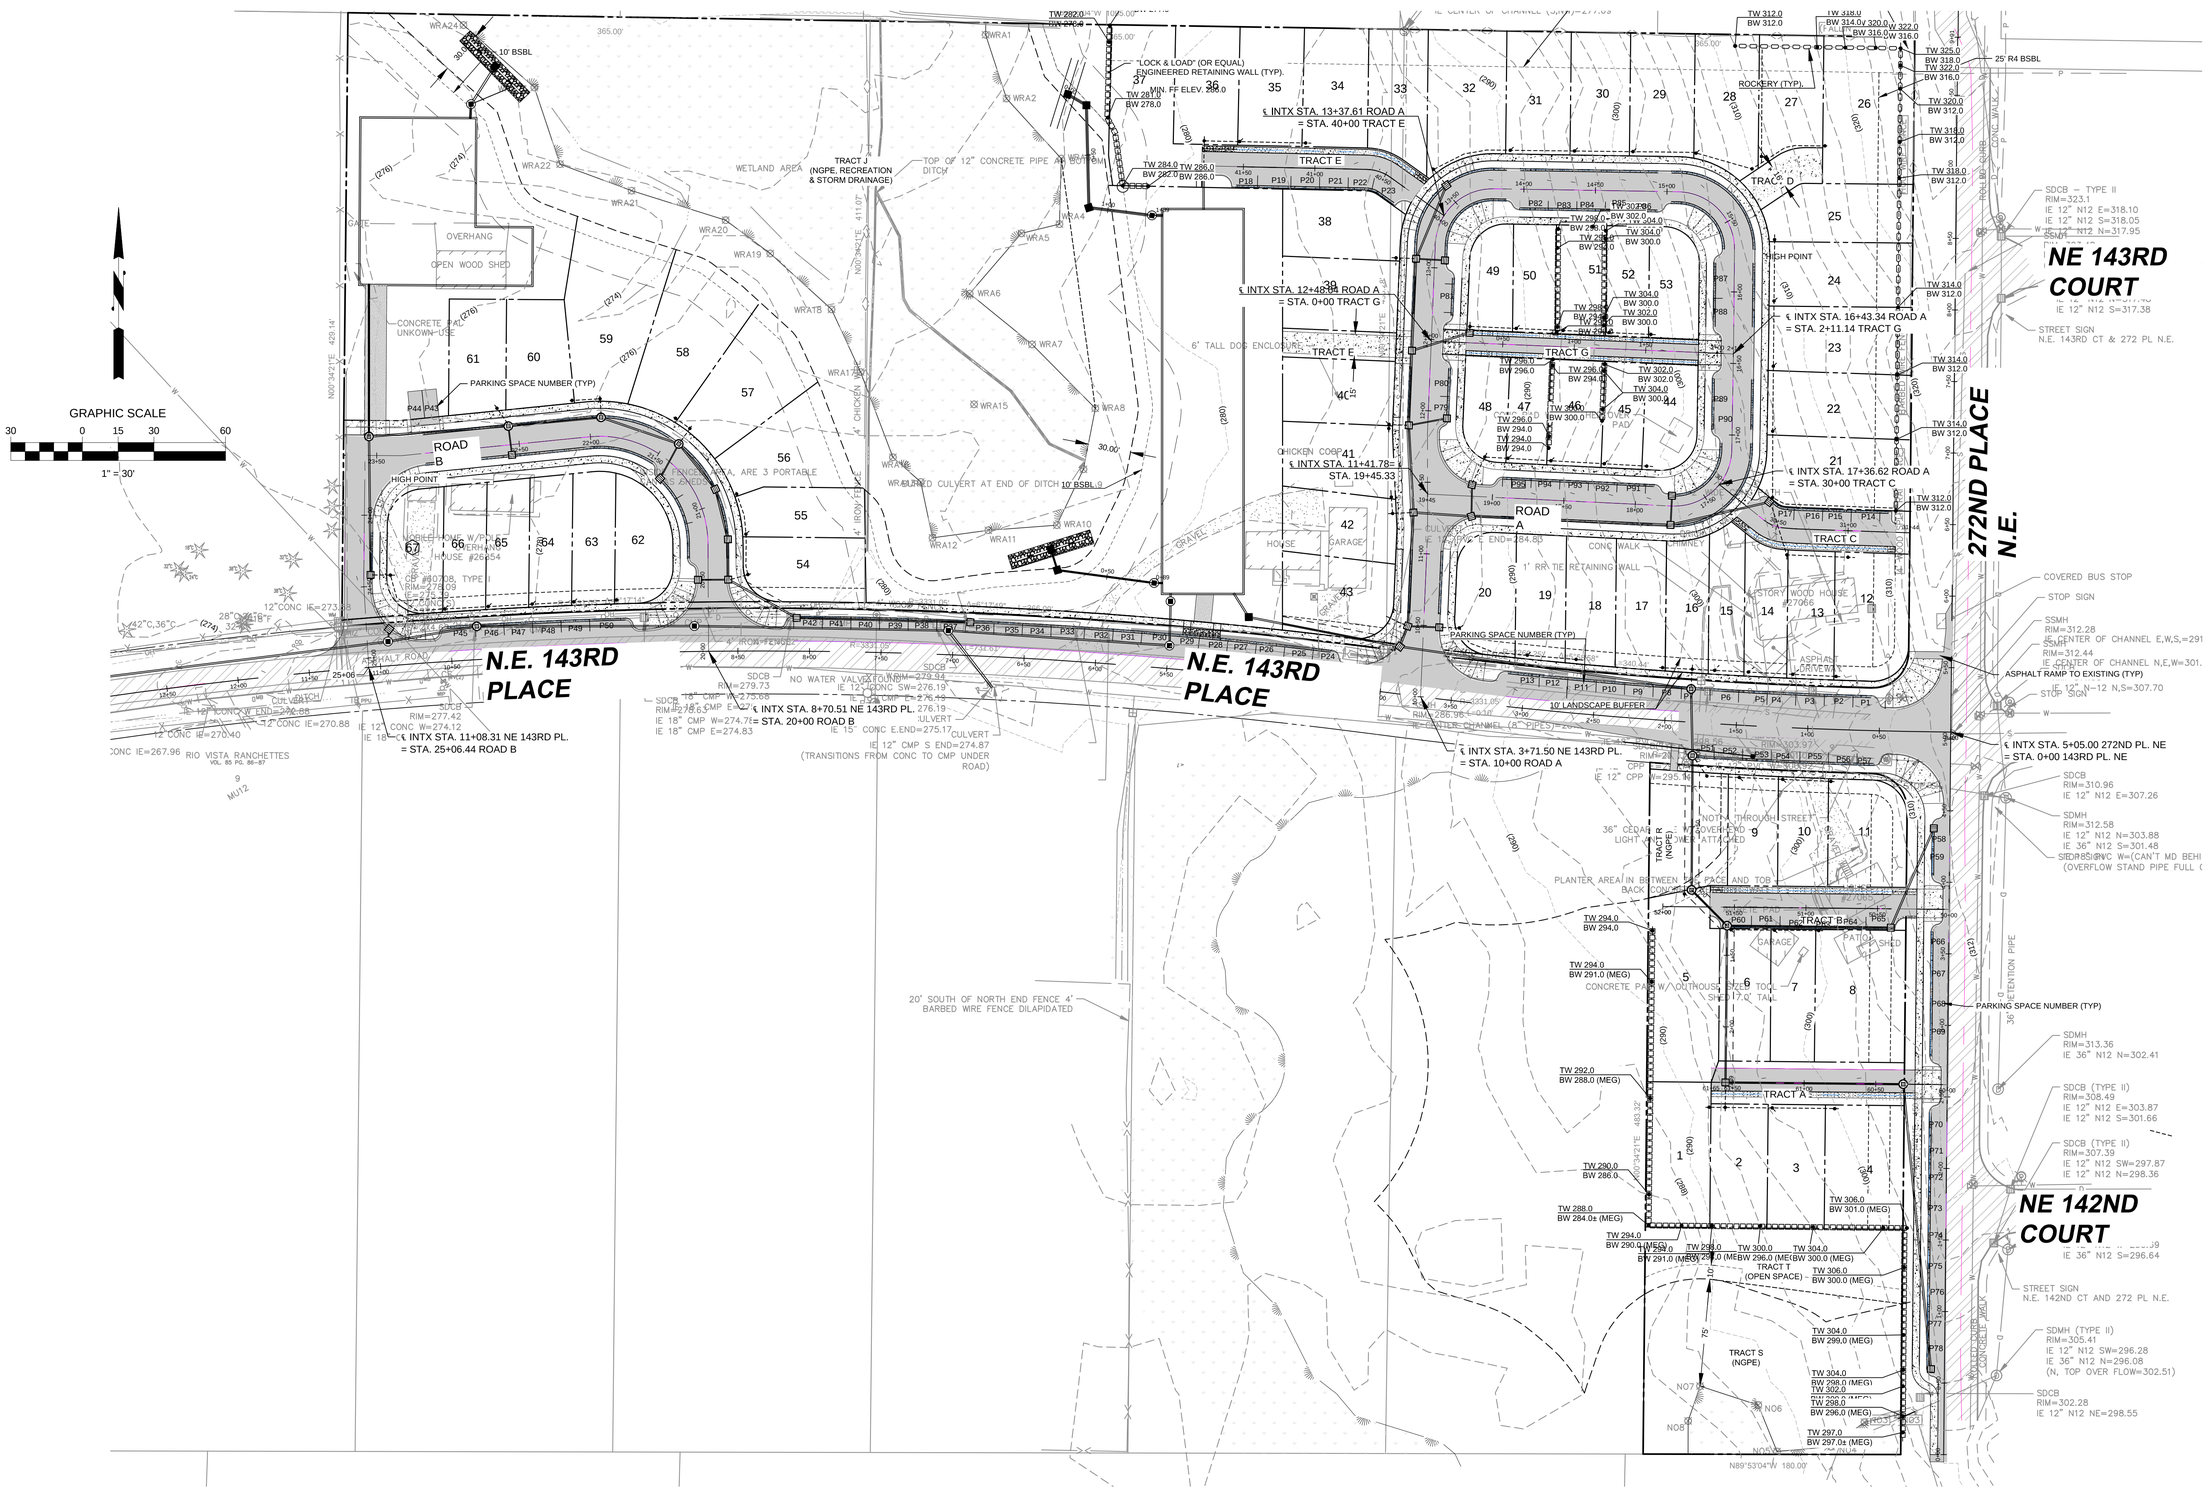

NO.	DATE	REVISION	BY	CK
1	3/18/16	CITY COMMENTS	JWN	JWN

DESIGN GROUP
JON W. NELSON, P.E.
PROJECT MANAGER:
JWN
DESIGNED:
JWN
CADD:
JWN
CHECKED:
APRIL, 2015
DATE:
RS1 REID004
FILE NAME:

PARKING PLAN

RIO VISTA INVESTMENTS, LLC

RIO VISTA

CITY OF DUVALL WASHINGTON

DA
Planning, Engineering, Project Management
Land Development Advisors, LLC
12865 SE 47th Place
Bellevue, WA 98006
425-466-5203

STATE OF WASHINGTON JON W. NELSON 20784 REGISTERED PROFESSIONAL ENGINEER 3/18/16

STAMP NOT VALID UNLESS SIGNED AND DATED

JOB NUMBER REID-004

SHEET NUMBER 1 OF 1

811 Know what's below. Call before you dig.

C:\Users\Admin\Documents\Land Development Advisors\Rio Vista Investments\REID\REID004.dwg <>PARKING<> Plotted: 4/13/2016 11:09:10 AM By: Admin (G) DA