A PORTION OF THE NE 1/4 OF SECTION 24, TWP. 26 N., RGE 6 E., W.M., KING COUNTY, WASHINGTON

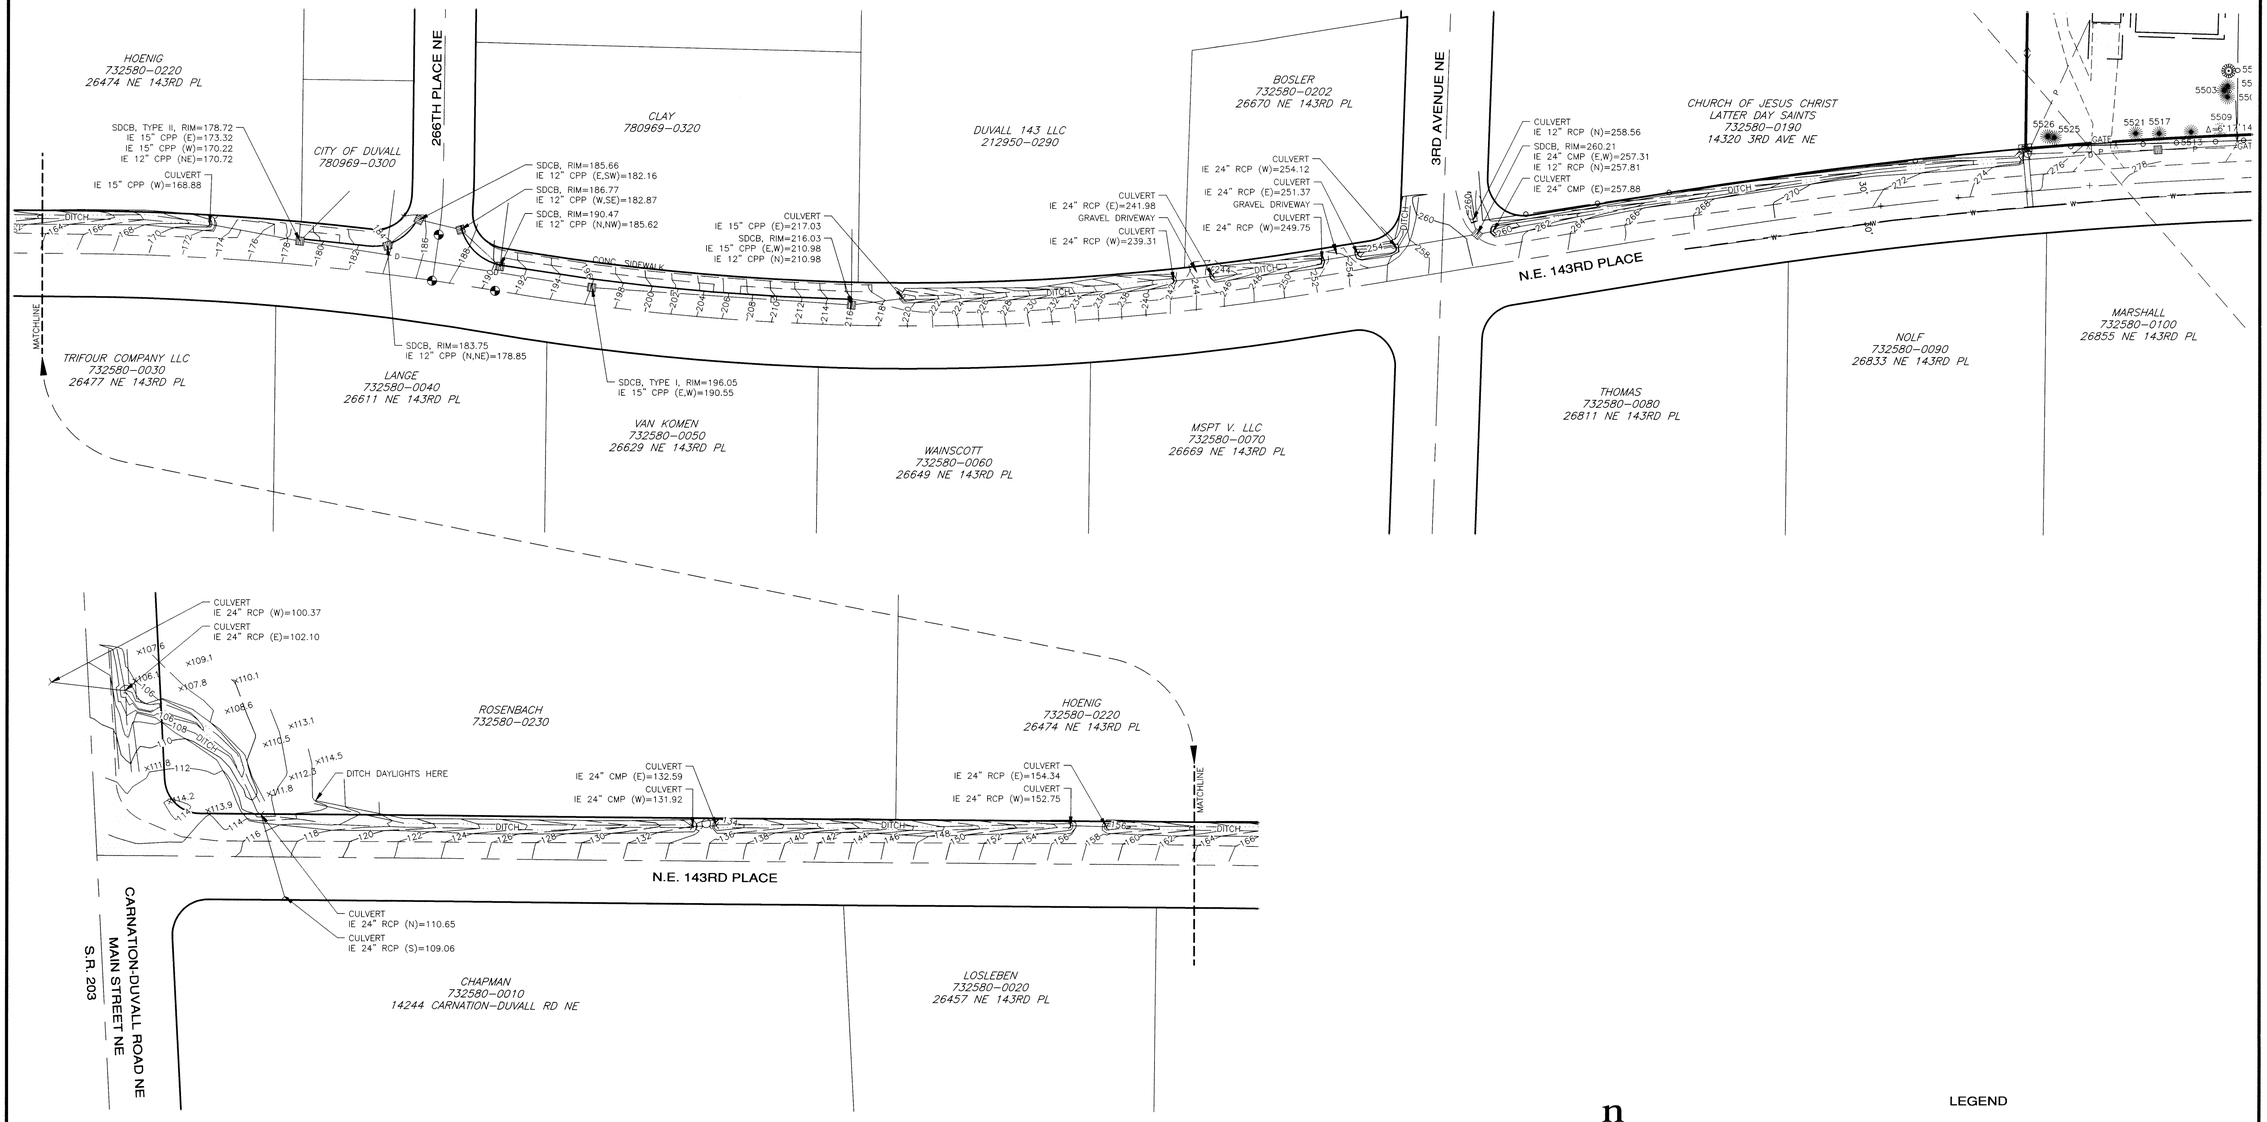

n

SCALE: 1" = 50'

50 25 0 50 100

LEGEND

- GATE
- STORM DRAIN CATCH BASIN
- STORM PIPE INLET/OUTLET
- FIRE HYDRANT
- FOUND CASED MONUMENT
- x1234.5 SPOT ELEVATION
- 536 EXISTING GROUND CONTOURS
- FENCE WROUGHT IRON
- D STORM
- ASPHALT
- CONCRETE (CONC.)
- GRAVEL

REVISIONS		
NO.	DESCRIPTION/DATE	BY

4-15-16

RICK A. FOXWORTHY
STATE OF WASHINGTON
35142
REGISTERED
PROFESSIONAL LAND SURVEYOR

ESM CONSULTING ENGINEERS LLC
20021 120th Avenue NE
Suite 103
Bothell, WA 98011-8248
www.esmcivil.com
FEDERAL WAY (253) 838-6113
BOTHELL (425) 486-1821
ELLENSBURG (509) 674-1905
Civil Engineering
Public Works
Land Surveying
Project Management
Land Planning
Landscape Architecture

RIO VISTA INVESTMENTS LLC

RIO VISTA RANCHETTES

OFFSITE DITCH SURVEY

KING COUNTY WASHINGTON

JOB NO.:	1155-003-008
DWG. NAME:	TOPO-08
DESIGNED BY:	
DRAWN BY:	JDC
CHECKED BY:	RAF
DATE:	04-15-2016
DATE OF PRINT:	

1 OF 1 SHEETS

File: \\Esmfs\engr\CSM-JOBS\1155\003\008\plots\TOPO-08.dwg
Plotted 4/15/2016 1:56:18 PM Plotted By: Jeanne Cole